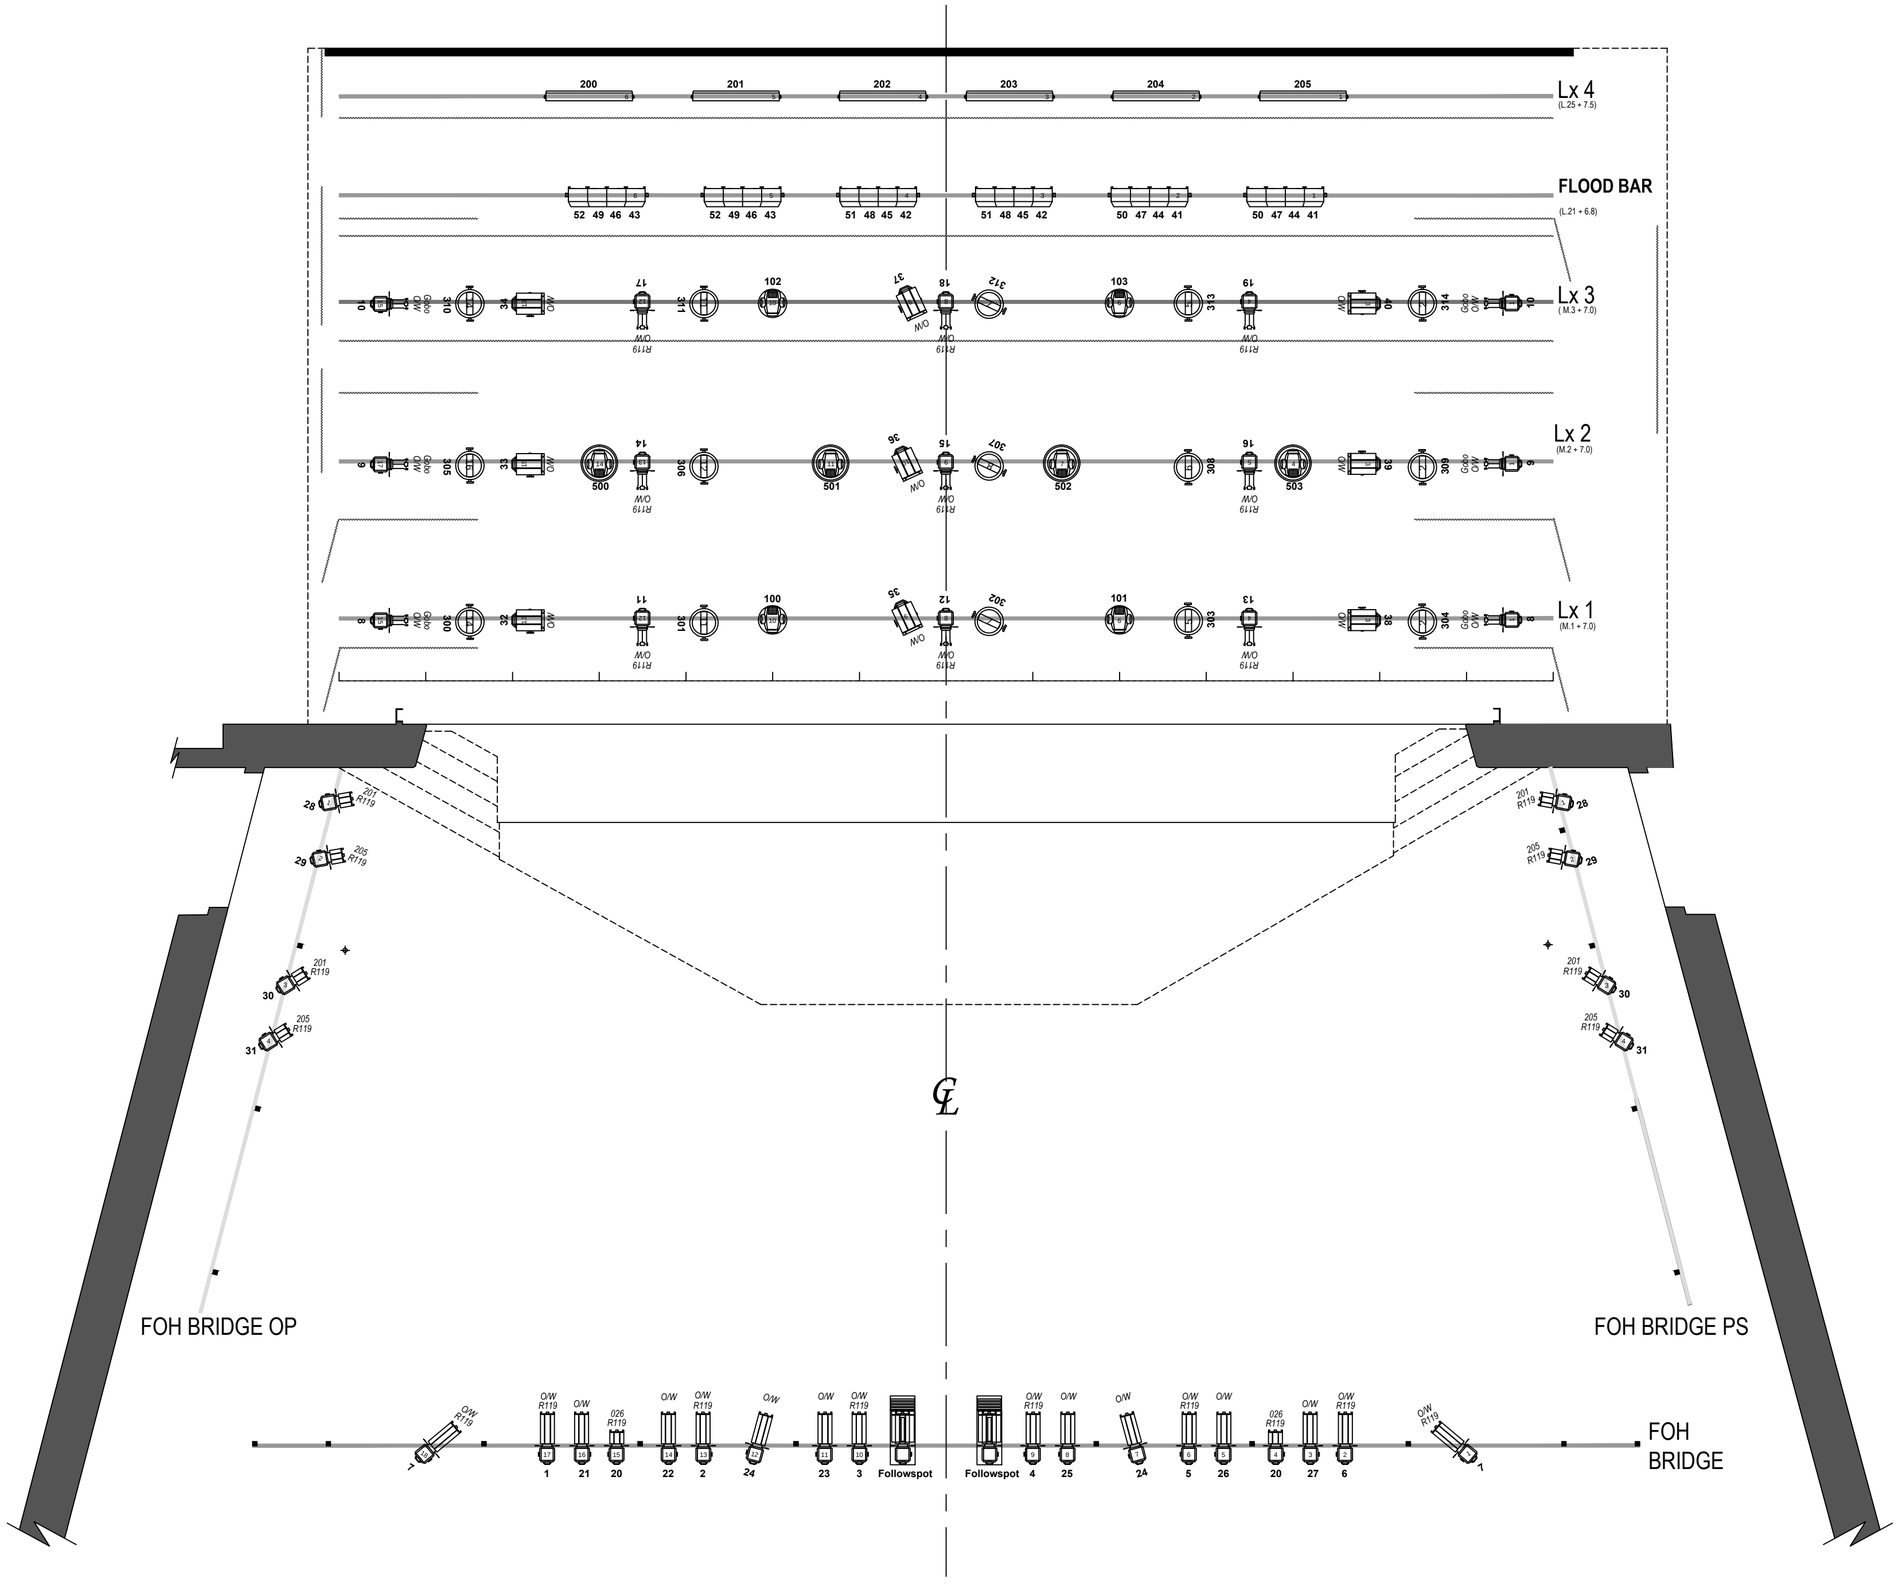

LEGEND

	Pacific 14/35 800w (16 Units)
	Pacific 23/50 1000w (16 Units)
	Pacific 45/75 800w (10 Units)
	Selecon F 1200w (36 Units)
	Q-Spot 460 (4 Units)
	ParQuad 18 (15 Units)
	Rogue R2 Spot (4 Units)
	Coda 4 4x 500w (6 Units)
	Cyc LED 144 (6 Units)
	Followspot (2 Units)

Colour
Colour
No.
Channel

- Heights on Bars are Stage to Hook clamp
- Heights on Booms are Stage to Lens

MANNING ENTERTAINMENT CENTRE

33 Manning River Dr, Taree, NSW, 2430

STANDARD RIG

LIGHTING PLAN

DATE - 16/07/2016	**RELEASE. -** 3.0
DRAWN - C. Tippett	**SCALE -** 1 : 50 @ A2